Agenda No 9 Appendix 1

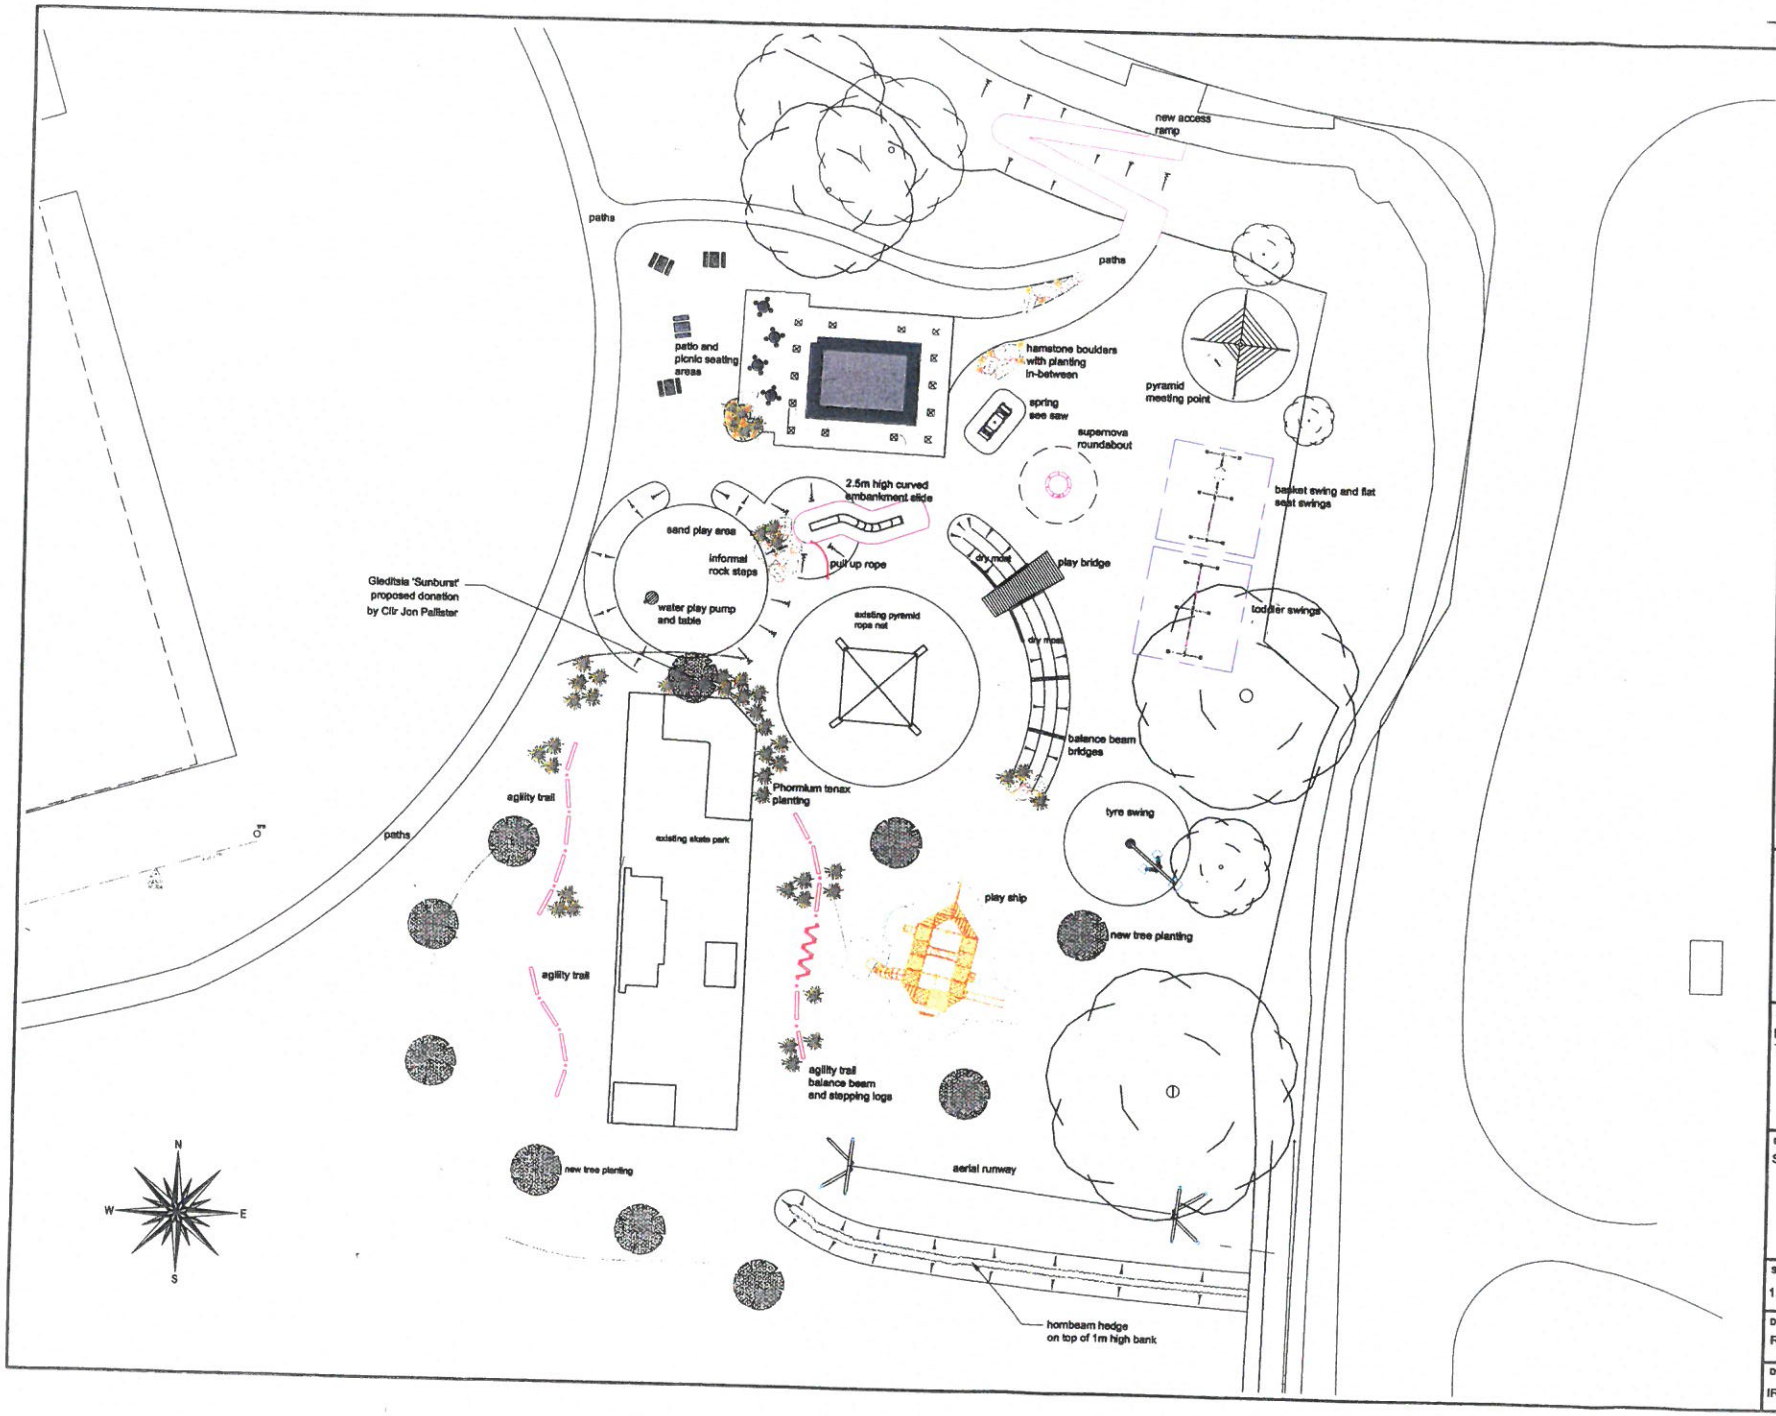

NOTES:

This document and its contents are the copyright of the designer. Any party recieving this document does so in confidence and agreas that information contained herein shall not be published in whole or in part or disclosed to others without the express prior written consent of South Somerset District Council.

All dimensions are to be checked on site.

No works included herein are to proceed to construction without the express approval of the designer.

In implementation all works are to comply with current relevant building regulations and international standards.

Client:
Ilminster Town Council

Job Title:
Ilminster Recreation Ground Play Area Transformation

Drawing Title:
Sketch Design

Scale:
1:200 @ A1

Drawn by:
Robert Parr MBA, NDH, MCIMSPA

DWG No.
IRG1-Rev A

Date:
8th Dec 2015